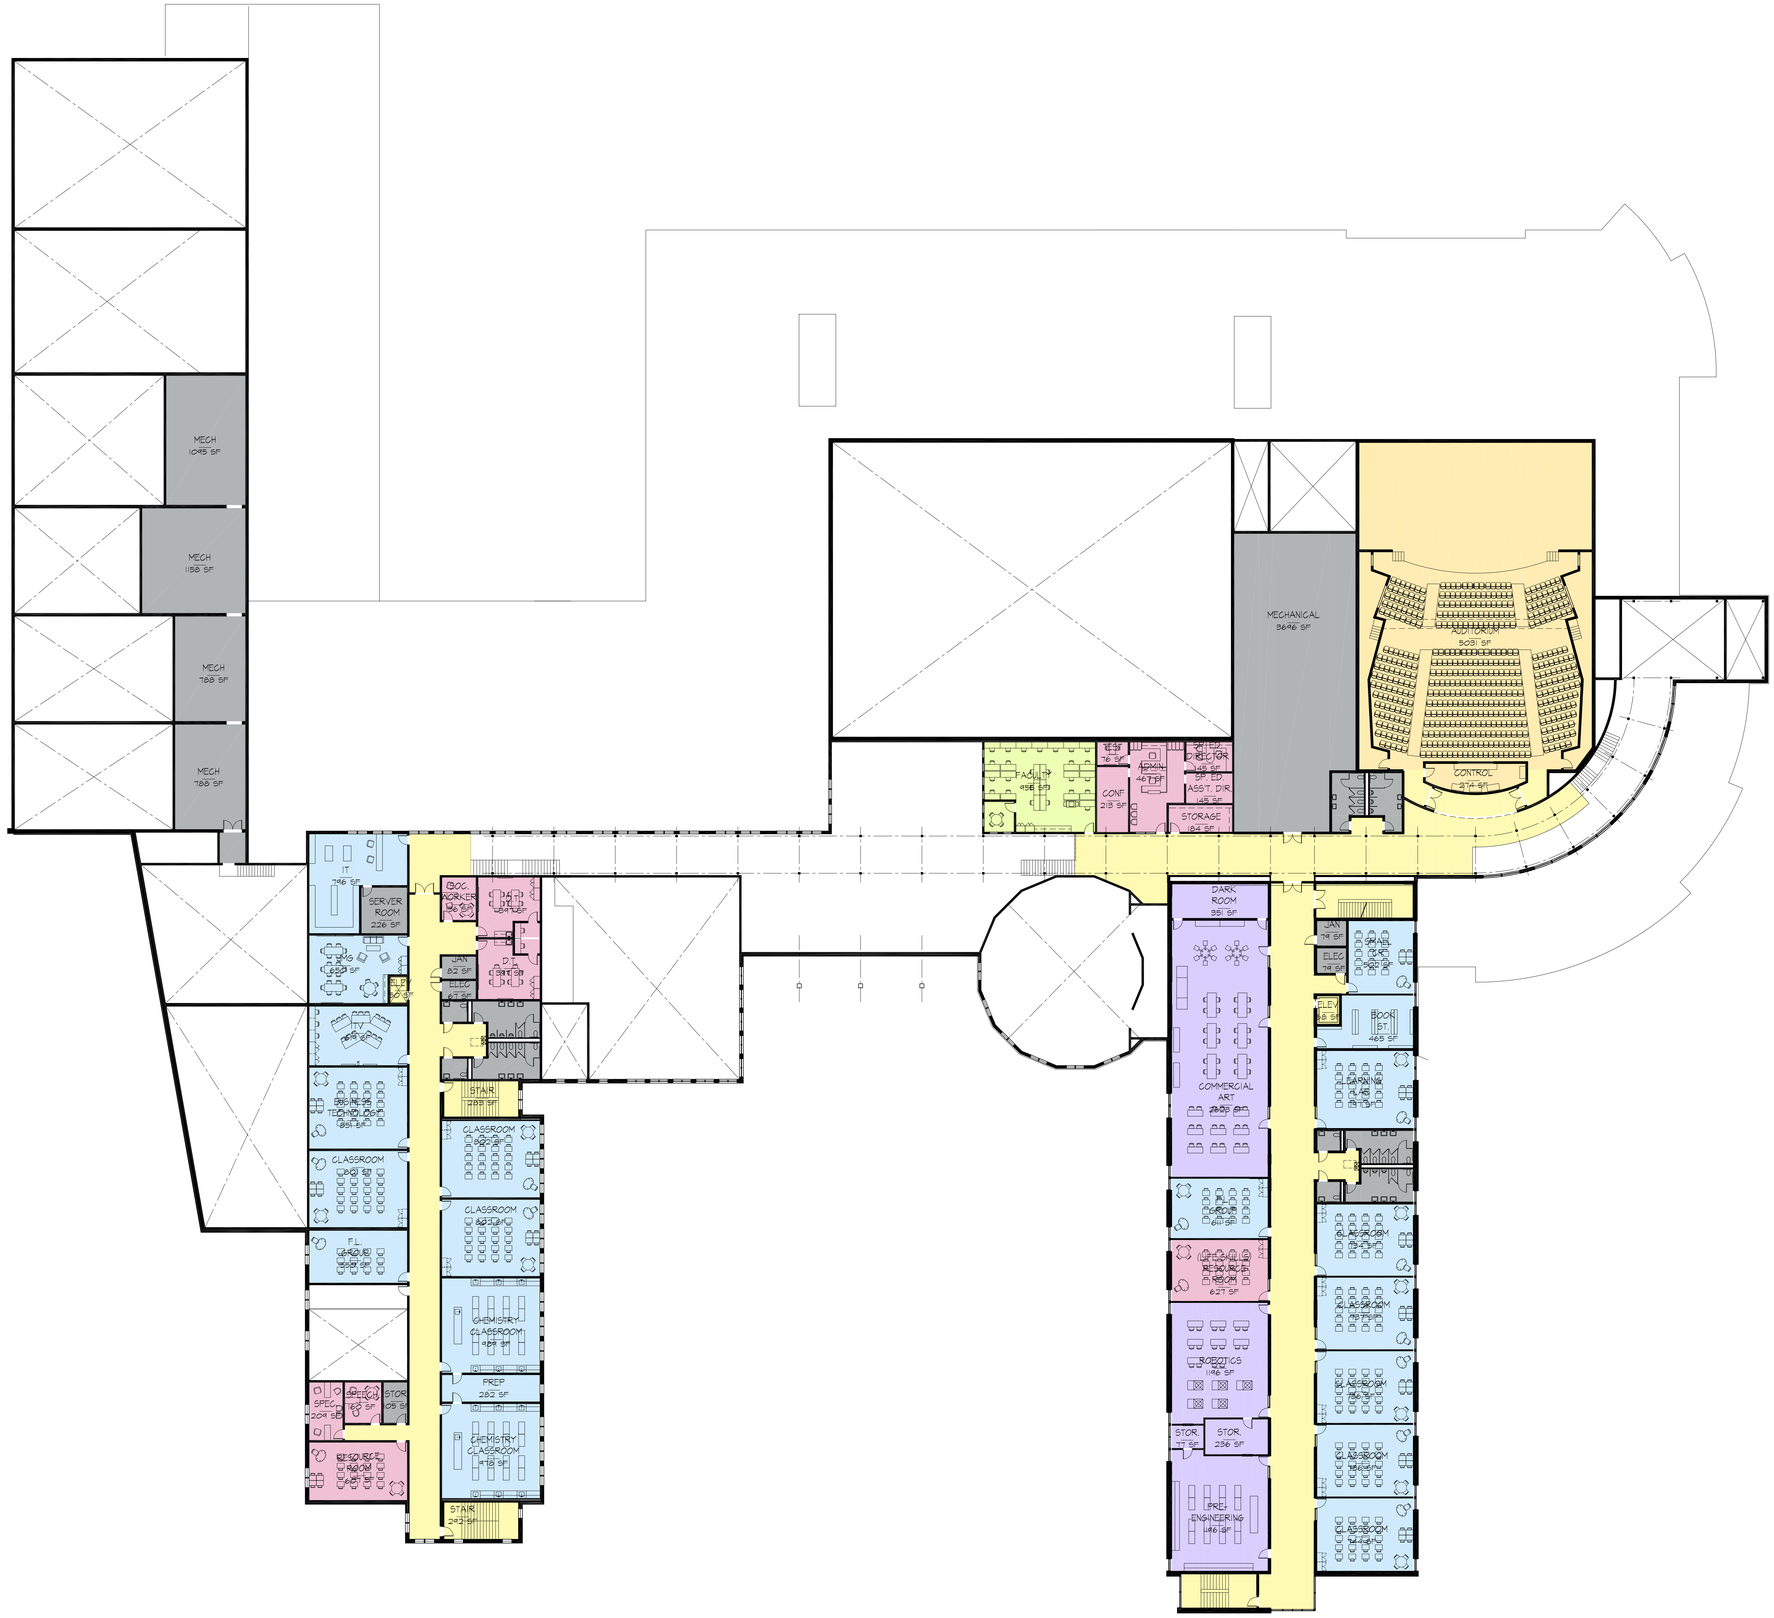

SECOND FLOOR PLAN

THIRD FLOOR PLAN

PDT ARCHITECTS
49 DARTMOUTH STREET
PORTLAND, MAINE 04101
207-775-1059
www.pdtarchs.com

COPYRIGHT 2009
PDT Architects
Reuse or reproduction of the contents of this document is not permitted without written permission of PDT Architects.

Mt. Blue Learning Campus

FARMINGTON, MAINE

JOB NO. 07-034

DRWN. CHK RIP

SCALE: 1" = 20'

ISSUE: 30 OCT. 2009 SCHEMATIC DESIGN

TITLE: SECOND FLOOR PLAN

SHEET A1.2

Nov 13, 2009 - 11:12am

H:\Master Proj Files\2\MSAD 9 Mt Blue\MBLC-CAD\MBLC - Schematic Design\MBLC-Plan2.dwg