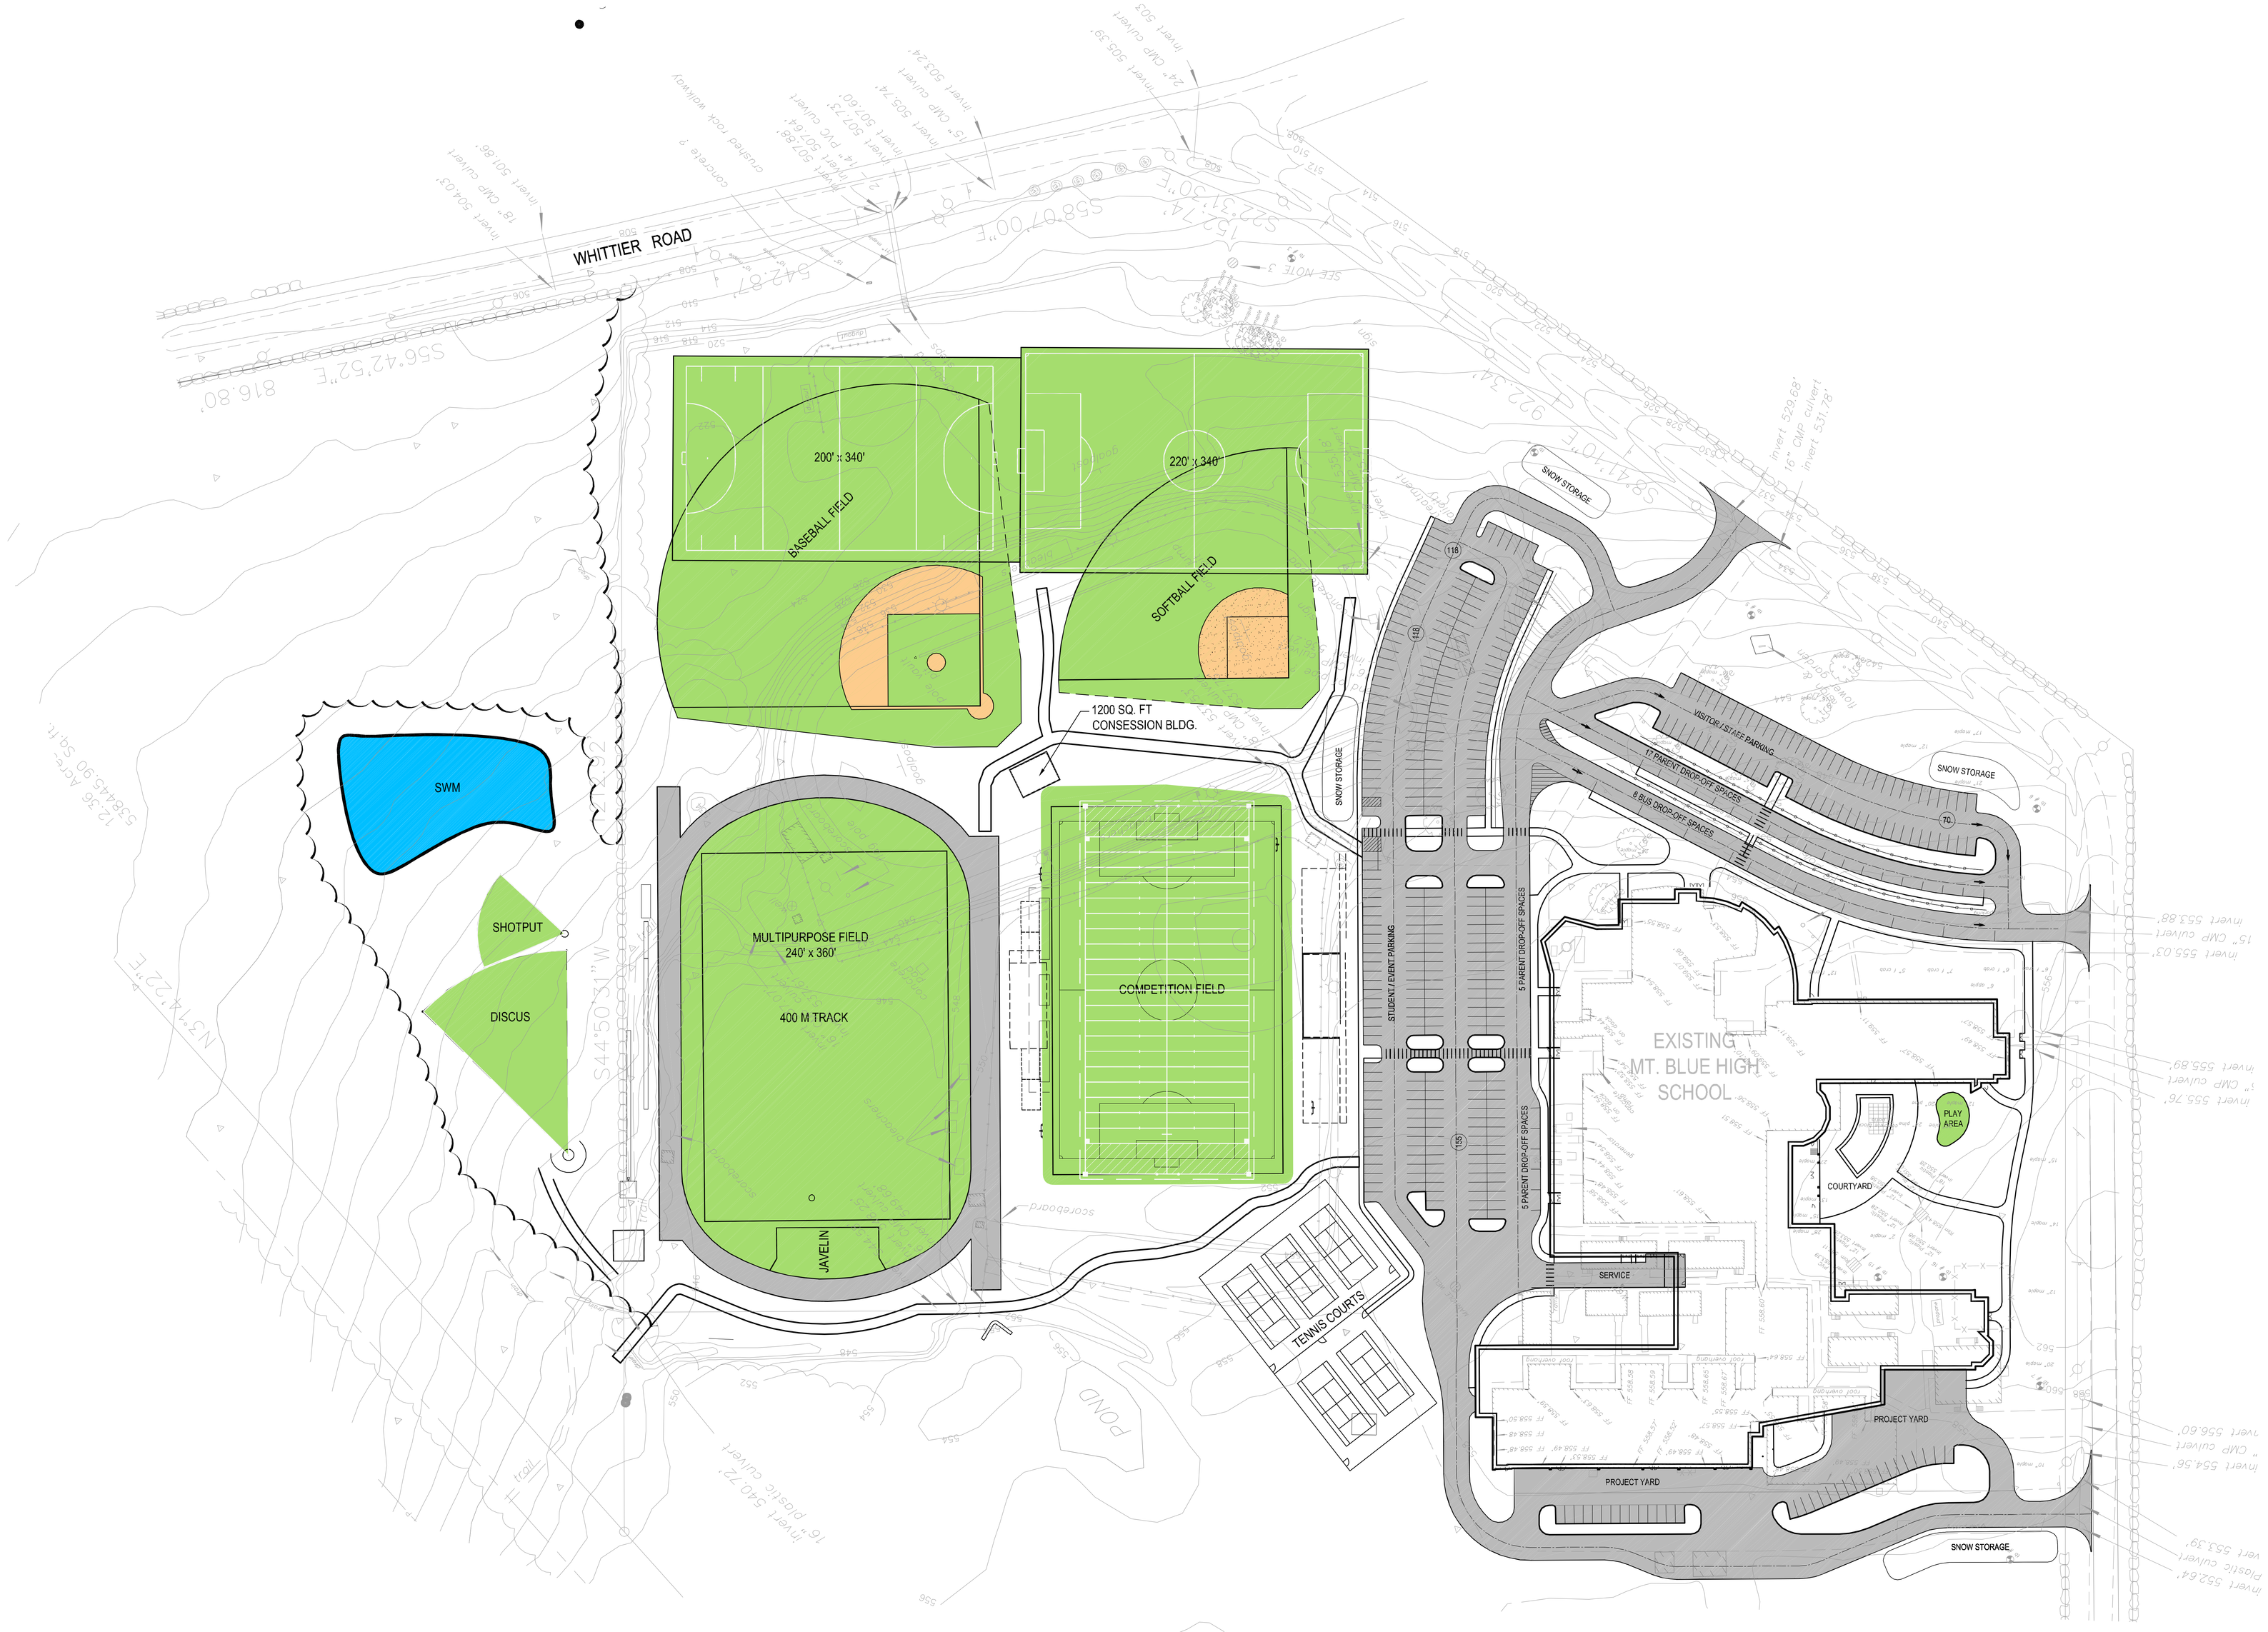

PRELIMINARY NOT FOR CONSTRUCTION

PRELIMINARY NOT FOR CONSTRUCTION

REV.	DATE	DESCRIPTION	P.E.
–		REVISIONS	UC # CLIENT

PROJECT
S.A.D. #9 MT. BLUE HIGH SCHOOL
FARMINGTON, MAINE

SHEET TITLE
SPORTS FIELDS PHASE SITE CONCEPT

CLIENT
PDT ARCHITECTS

DH
DeLUCA-HOFFMAN ASSOCIATES, INC.
716 MAIN STREET, SUITE 8
SOUTH PORTLAND, ME 04106
207.775.1121
WWW.DELUCAHOFFMAN.COM

DRAWN:	DED	DATE:	8.11.08
DESIGNED:	SRB	SCALE:	1" = 60'
CHECKED:	SRB	JOB NO.	2759
FILE NAME:	CONCEPT 2002A		
SHEET			

G:\2759\dwg\CONCEPT SET\CONCEPT 2002A1.dwg, 1:1